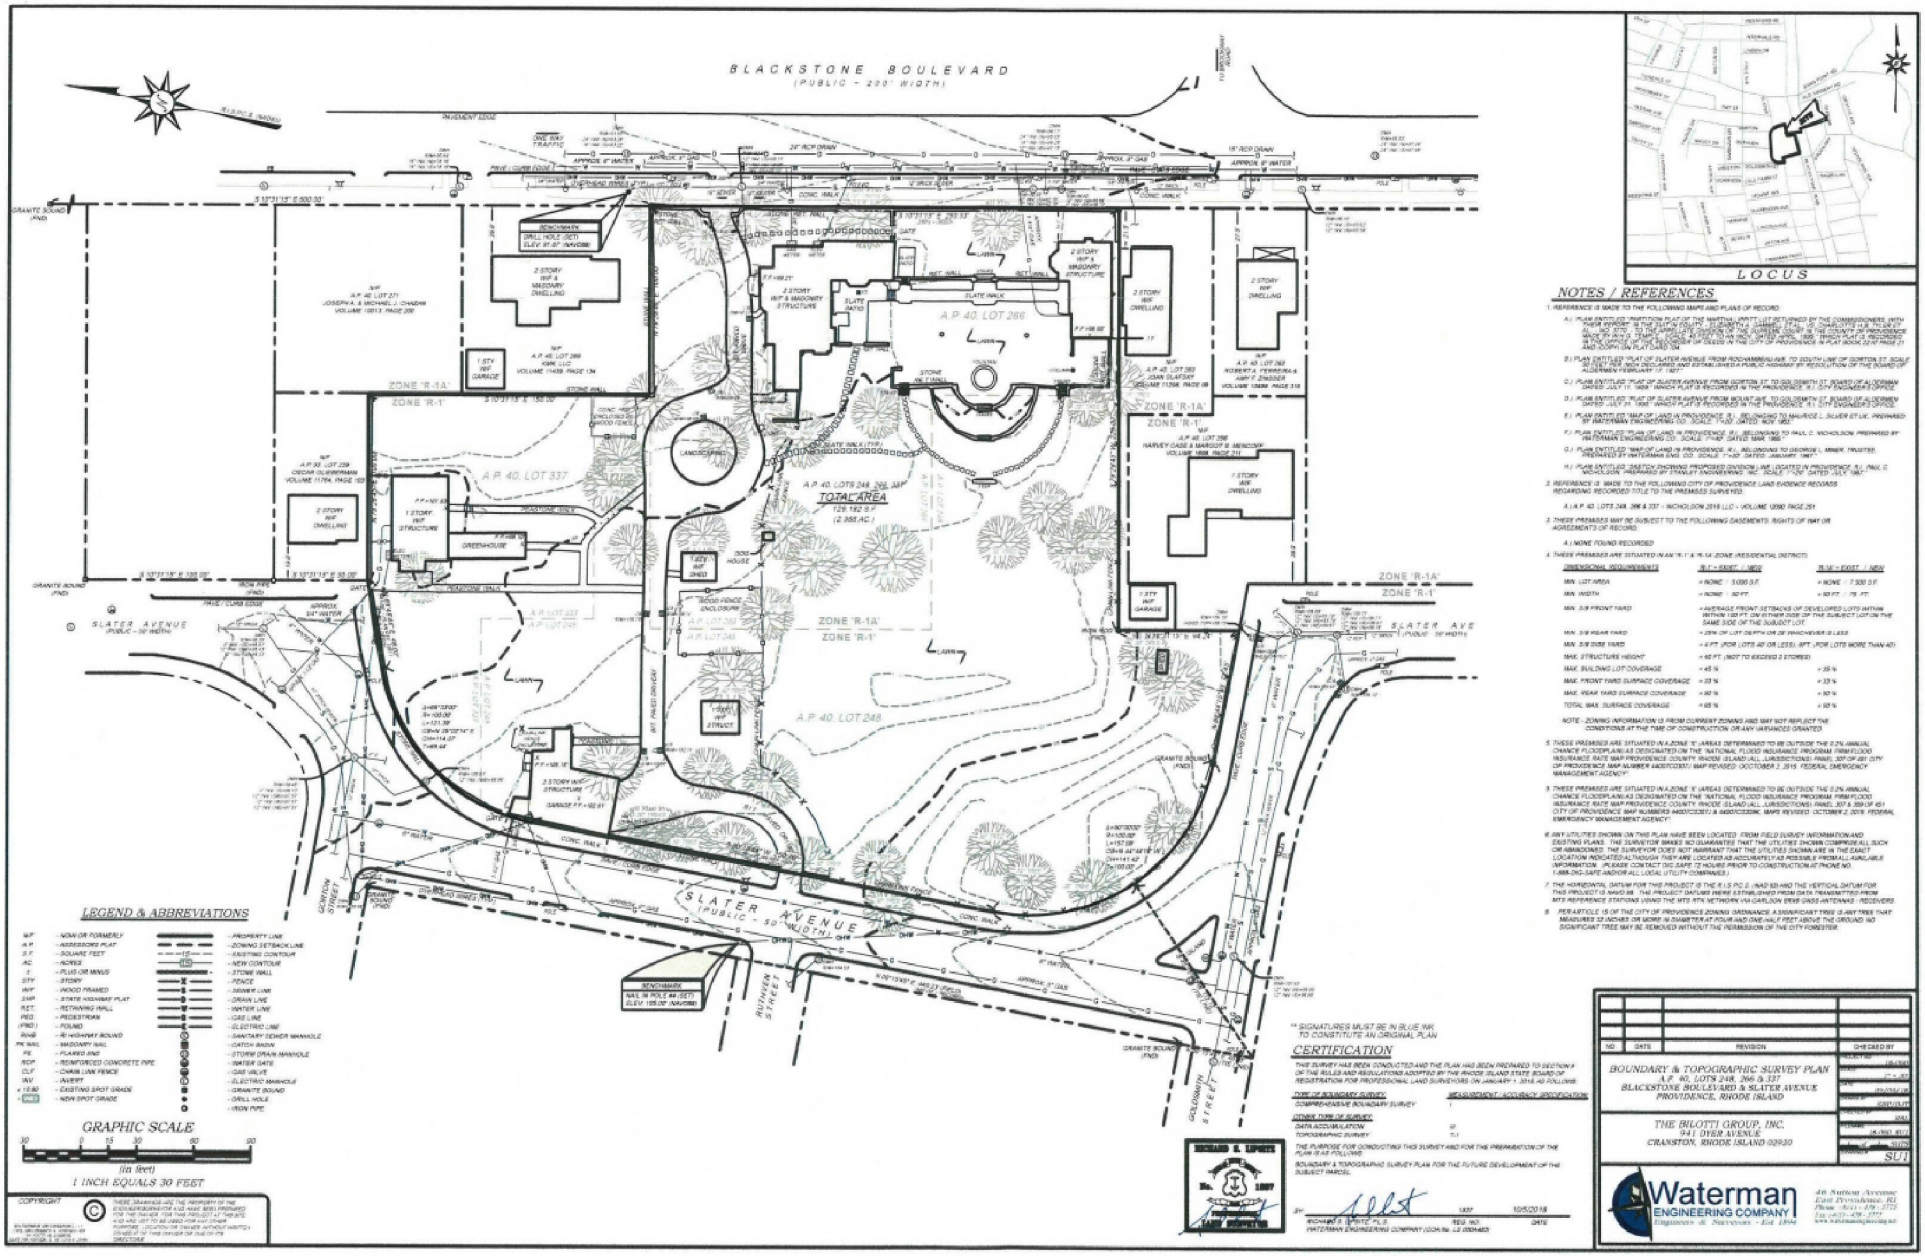


## LEGEND & ABBREVIATIONS

| | |
|---|---|
| N/F | - NOW OR FORMERLY |
| A.P. | - ASSESSORS PLAT |
| S.F. | - SQUARE FEET |
| AC. | - ACRES |
| ± | - PLUS OR MINUS |
| STY. | - STORY |
| W/F | - WOOD FRAMED |
| SMP | - STATE HIGHWAY PLAT |
| RET. | - RETAINING WALL |
| PED. | - PEDESTRIAN |
| (FND.) | - FOUND |
| RHB | - RI HIGHWAY BOUND |
| M/ MAS. | - MASONRY WALL |
| FE | - FLARED END |
| RCP | - REINFORCED CONCRETE PIPE |
| CLF | - CHAIN LINK FENCE |
| INV. | - INVERT |
| x 12.50 | - EXISTING SPOT GRADE |
| + 99.50 | - NEW SPOT GRADE |
| | - PROPERTY LINE |
| | - ZONING SETBACK LINE |
| | - EXISTING CONTOUR |
| | - NEW CONTOUR |
| | - STONE WALL |
| | - FENCE |
| | - SEWER LINE |
| | - DRAIN LINE |
| | - WATER LINE |
| | - GAS LINE |
| | - ELECTRIC LINE |
| | - SANITARY SEWER MANHOLE |
| | - CATCH BASIN |
| | - STORM DRAIN MANHOLE |
| | - WATER GATE |
| | - GAS VALVE |
| | - ELECTRIC MANHOLE |
| | - GRANITE BOUND |
| | - DRILL HOLE |
| | - IRON PIPE |

COPYRIGHT © THESE DRAWINGS ARE THE PROPERTY OF THE DESIGN/BUILDER/FIRM WHO HAVE BEEN PREPARED FOR THE OWNER FOR THIS PROJECT AT THIS SITE AND ARE NOT TO BE USED FOR ANY OTHER PURPOSE, LOCATION OR OWNER WITHOUT WRITTEN CONSENT OF THE OWNER OR DESIGNER

## NOTES / REFERENCES

1. REFERENCE IS MADE TO THE FOLLOWING MAPS AND PLANS OF RECORD:
   - A.) PLAN ENTITLED "PARTITION PLAT OF THE MARTHA L. WHITE LOT DEVISED BY THE COMMISSIONERS, WITH THEIR REPORT, IN THE SUIT IN EQUITY - ELIZABETH J. CHANEY, ET AL. VS. CHARLOTTE H.B. TYLER ET AL. NO. 5170 - TO THE APPELLATE DIVISION OF THE SUPREME COURT IN THE COUNTY OF PROVIDENCE AND STATE OF RHODE ISLAND" DATED MAY 1, 1905, PREPARED BY HOWARD K. HUNT, SURVEYOR, SAID PLAT IS RECORDED IN THE CITY OF PROVIDENCE PLAT BOOK 22 AT PAGE 21 AND SUPPLEMENTAL